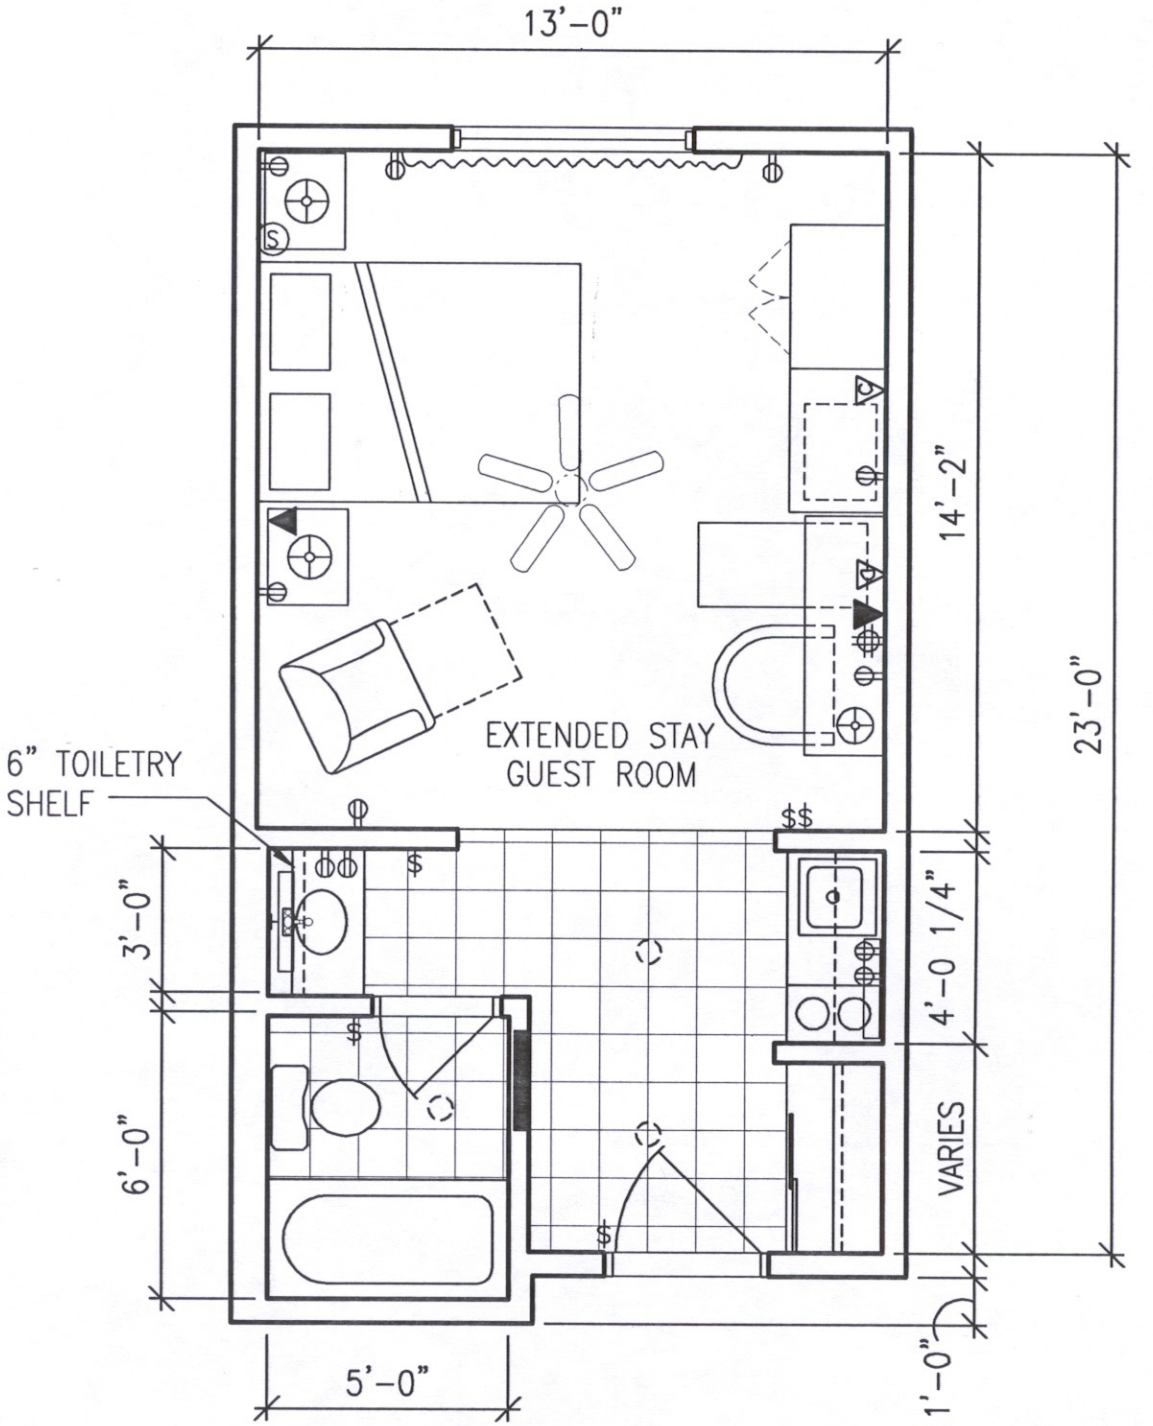

EXTENDED STAY ENLARGED PLAN

SCALE: 1/4"=1'-0"

NP-ExtdStay

DATE: 12/03