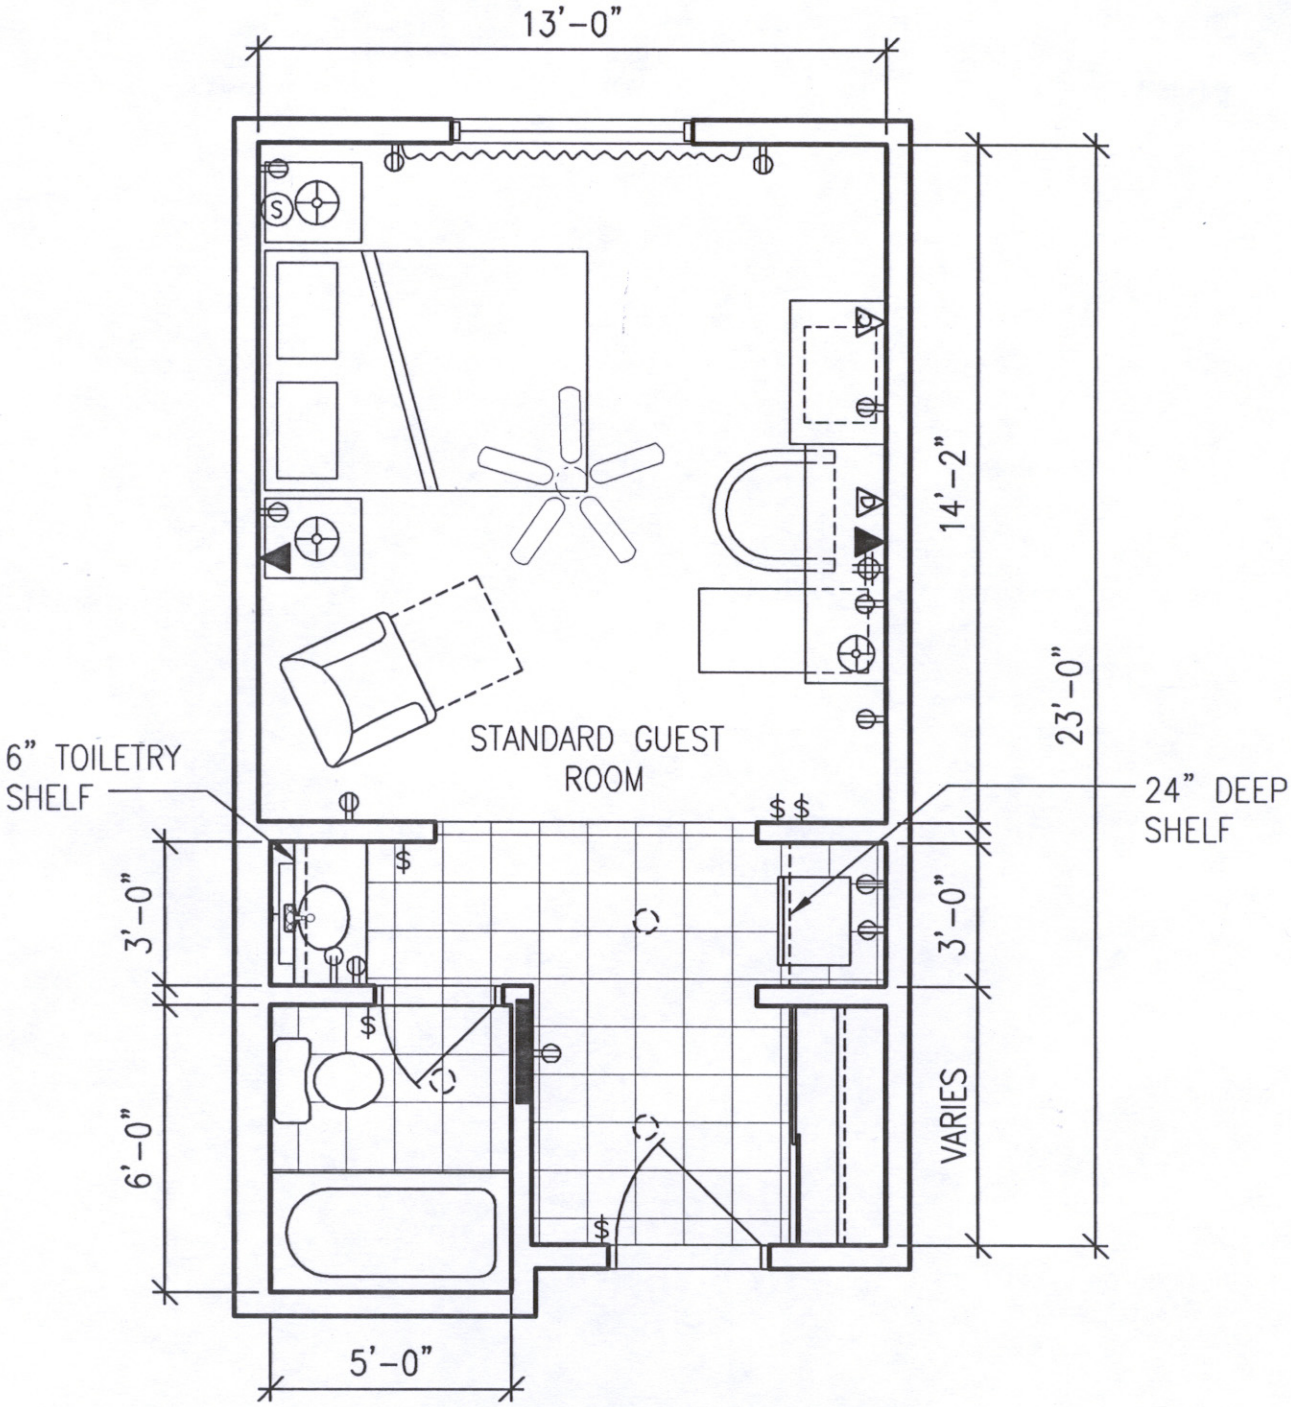

STANDARD GUEST ENLARGED PLAN

SCALE: 1/4"=1'-0"

NP-StdGuest

DATE: 12/03